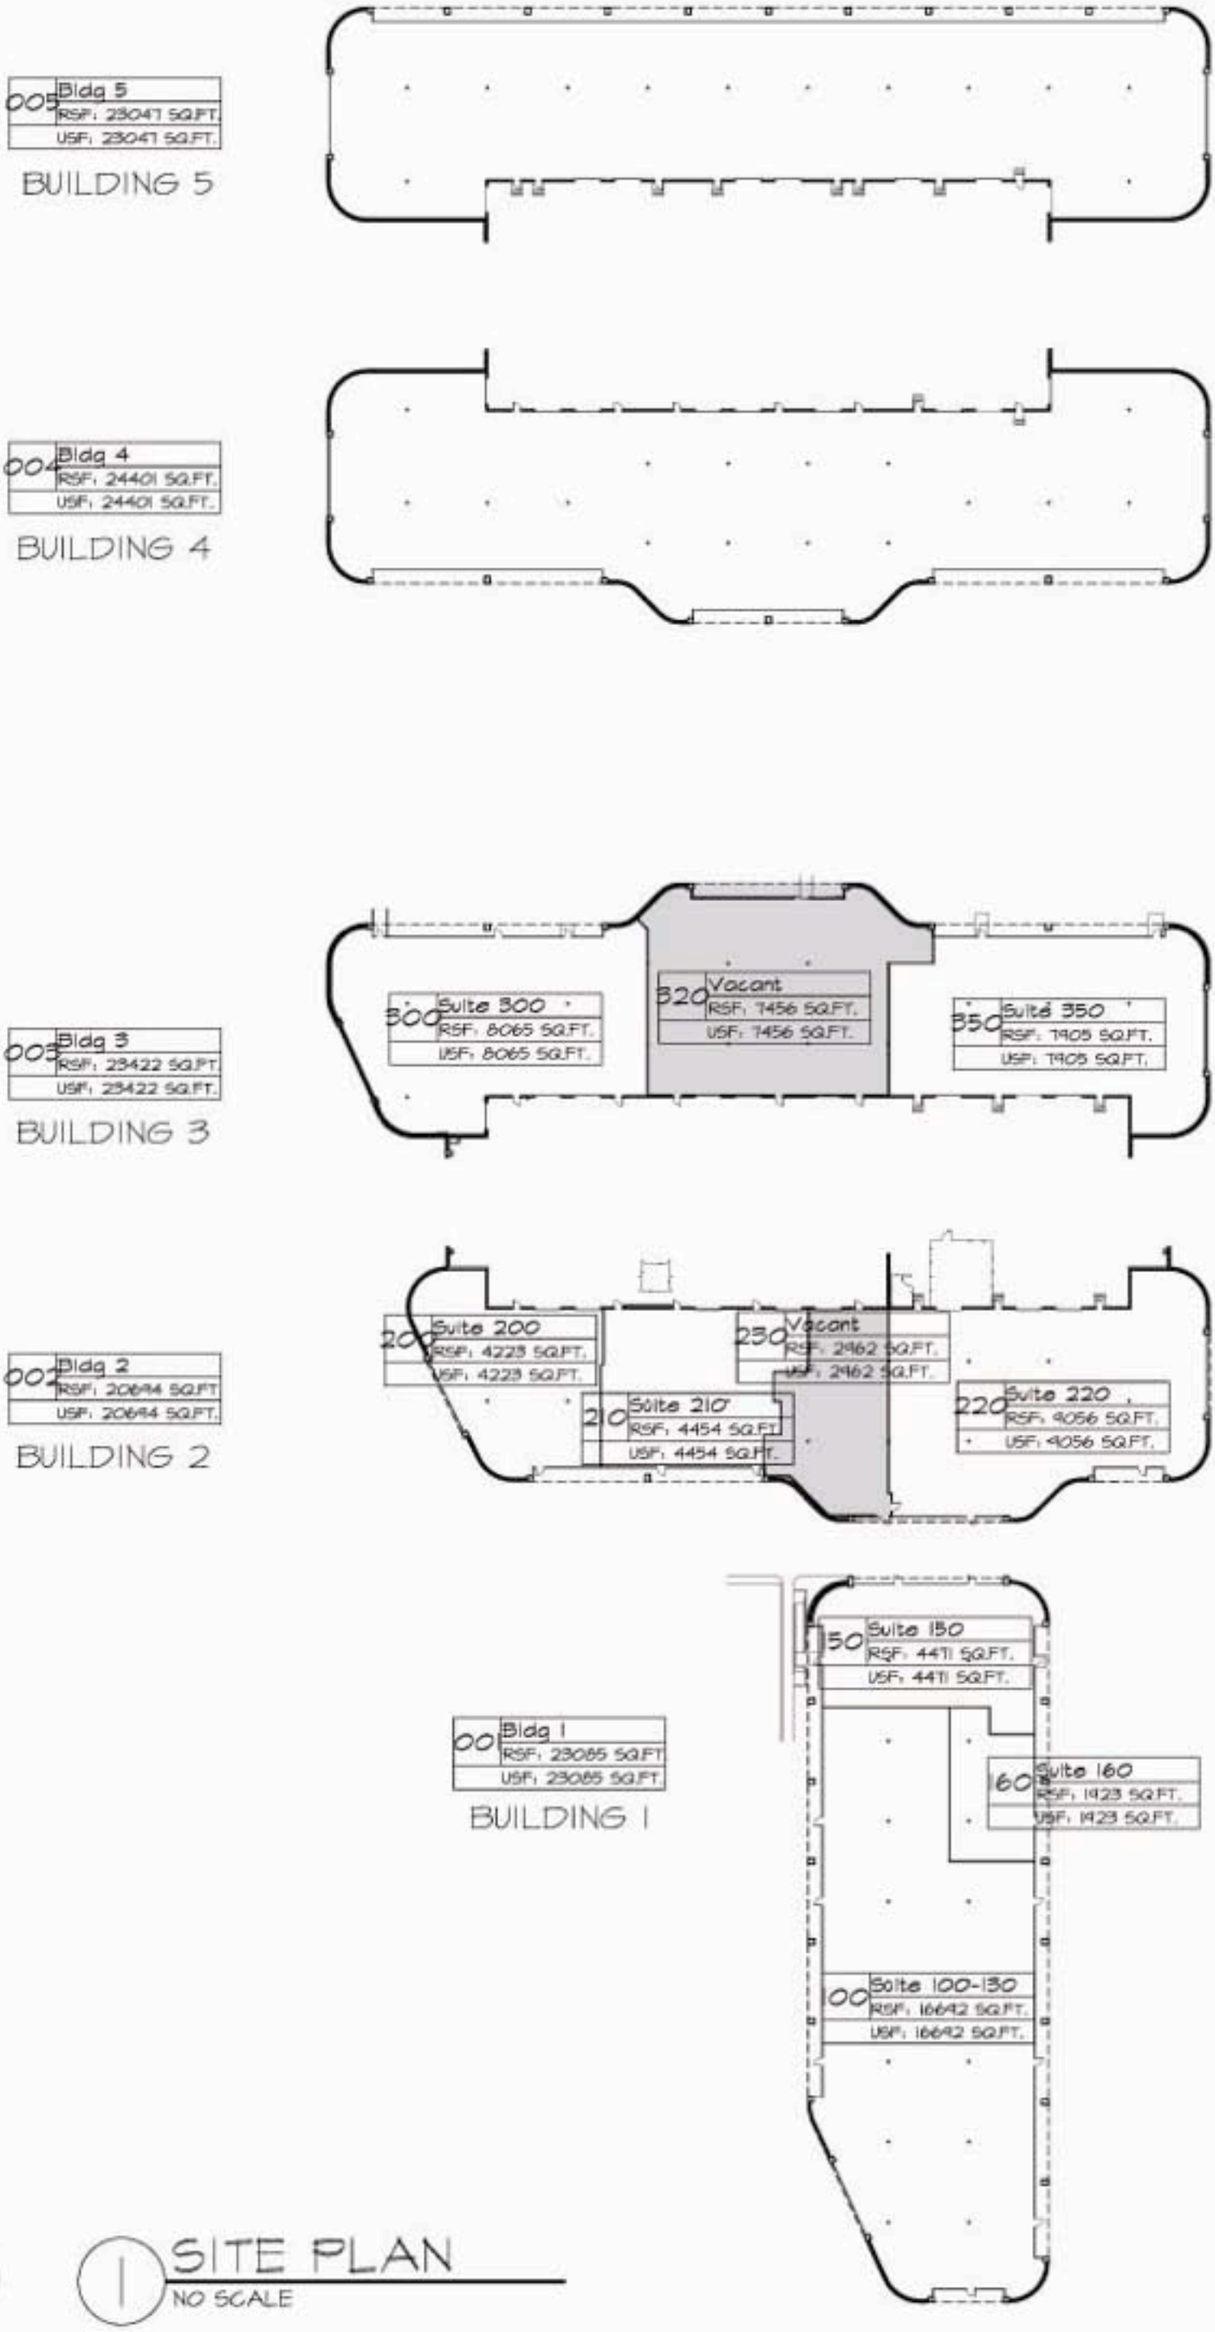

1 SITE PLAN
NO SCALE

DATE:	NOT FOR REGULATORY APPROVAL, PERMITTING OR CONSTRUCTION	UNIVERSITY BUSINESS CENTER 3019 ALVIN DEVANE BLVD. AUSTIN, TX	L.M.HOLDER III, F.A.I.A. ARCHITECTS PLANNERS ENERGY CONSULTANTS 4202 SPICEWOOD SPRINGS RD. SUITE 214 AUSTIN, TEXAS 78759 512-345-8817	SHEET:
DRAWN:				JOB NO.:
REVISIONS				